THESE ARE LICENSED INTERIOR DESIGN PLANS ONLY! THESE DOCUMENTS ARE NOT TO BE USED FOR CONSTRUCTION OF ANY LOAD-BEARING COLUMNS, LOAD-BEARING FRAMING OR WALLS OF STRUCTURES, OR ISSUANCE OF ANY BUILDING PERMIT EXCEPT AS OTHERWISE PROVIDED BY LAW.

-GC AND SUBS TO VERIFY ALL FIELD MEASUREMENTS.

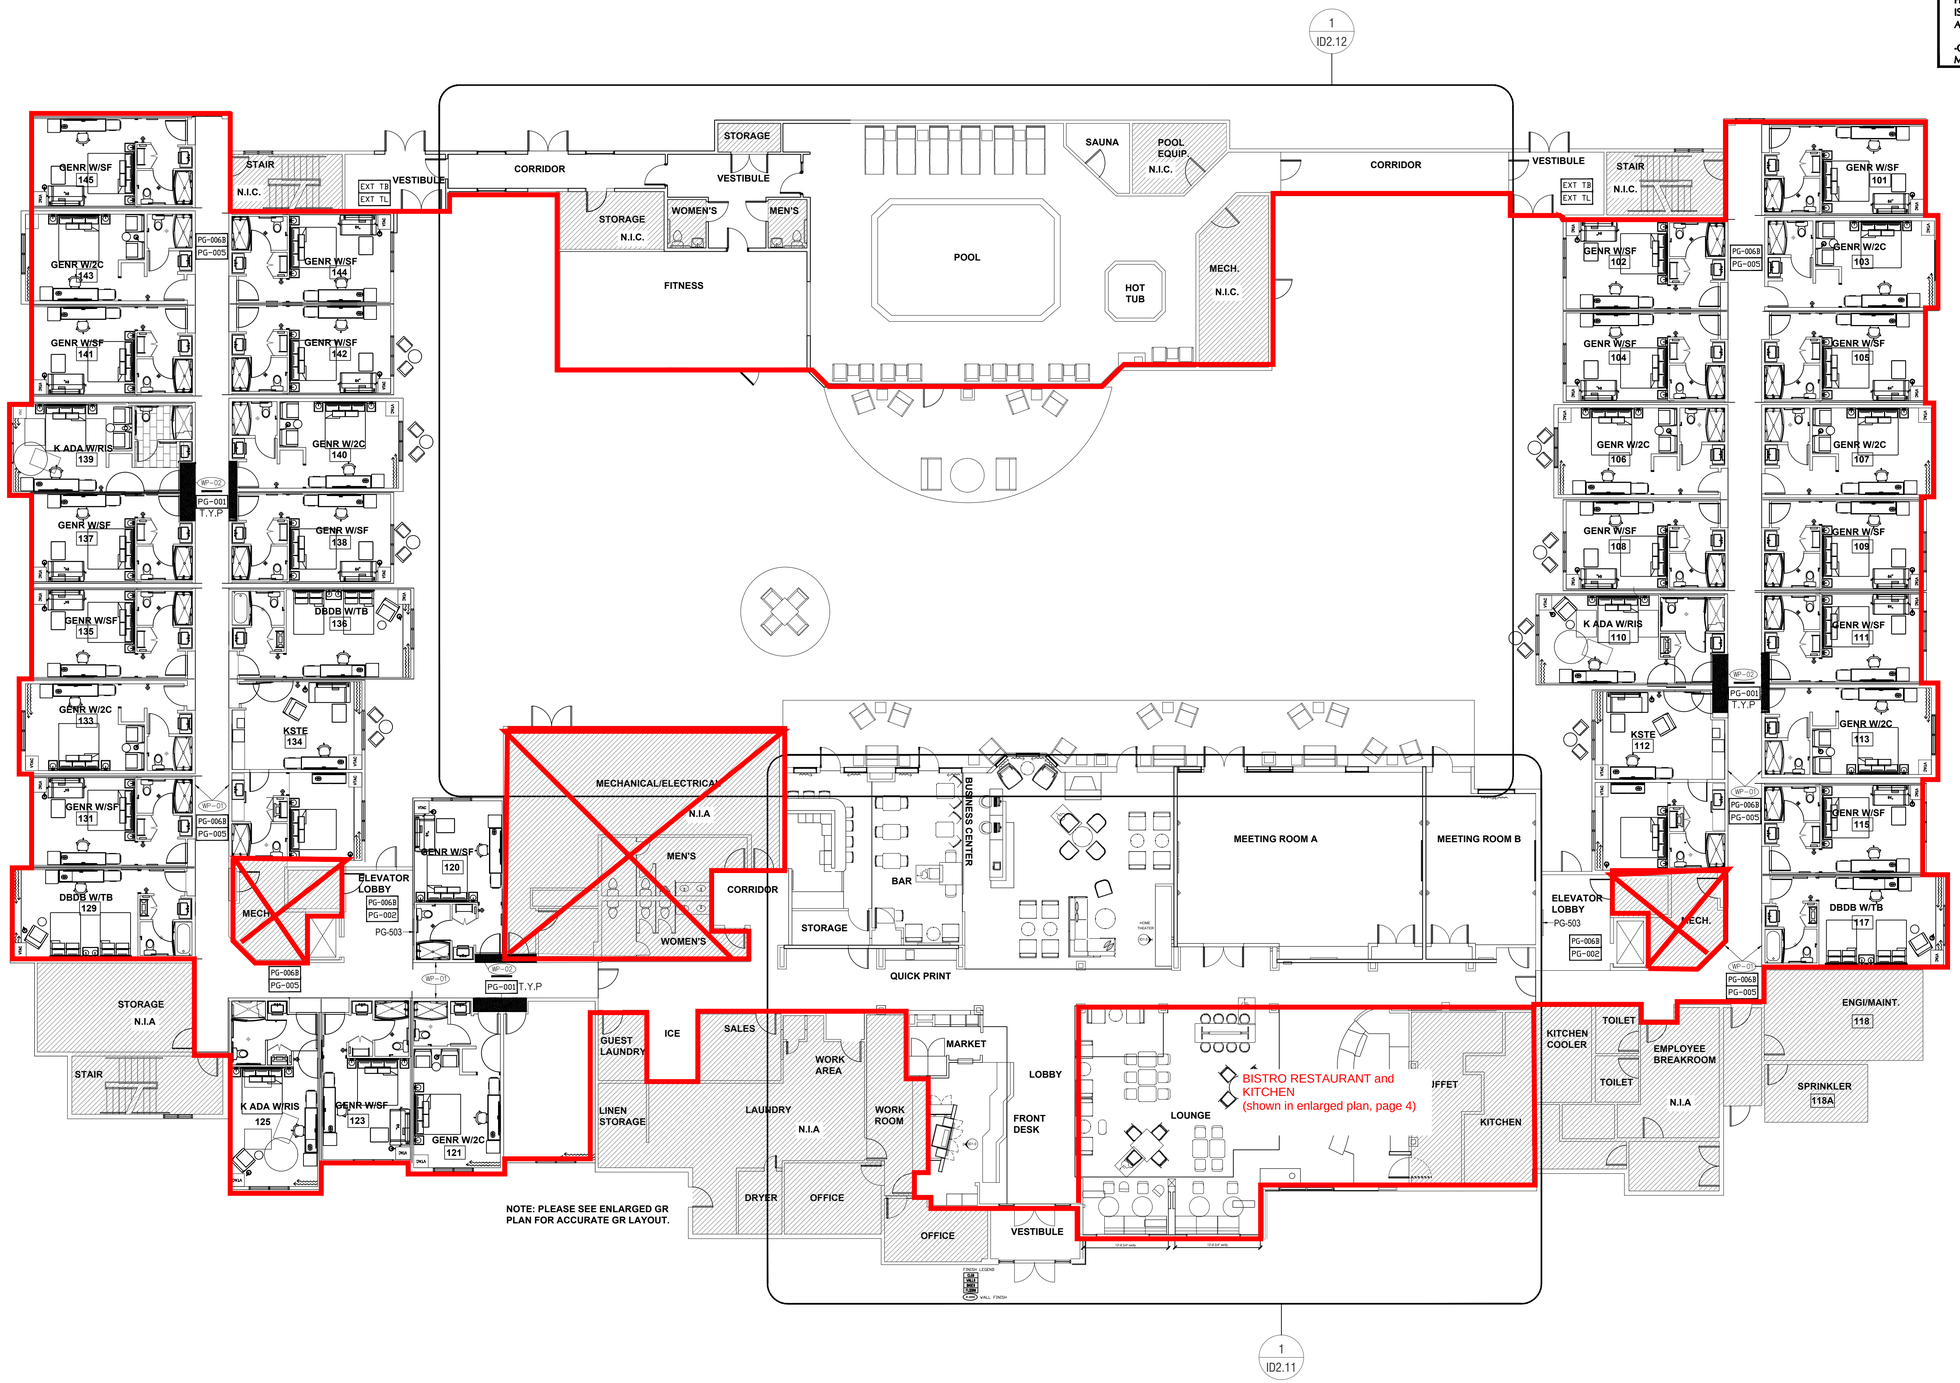

1 1ST FLOOR OVERALL PLAN
SCALE: 3/32" = 1'-0"

REVISIONS	DATE
SUBMIT TO MARRIOTT	4/10/2023
SUBMITTED TO GC	9/27/2023

HDB DESIGN GROUP

HDB Design Group, LLC
IB ——— 26001222
1126 PELICAN BAY DR
DAYTONA BEACH, FL 32119
TELEPHONE 1:386-492-2920
FACSIMILE 1:386-492-2955

SEAL

TAMARA LEE BEER-SINER

1ST FLOOR
OVERALL FLOOR PLAN

COURTYARD by MARRIOTT

Airport Anchorage, AK

SHEET
ID2.1
SHT: 00
OF: 00

THESE ARE LICENSED INTERIOR DESIGN PLANS ONLY! THESE DOCUMENTS ARE NOT TO BE USED FOR CONSTRUCTION OF ANY LOAD-BEARING COLUMNS, LOAD-BEARING FRAMING OR WALLS OF STRUCTURES, OR ISSUANCE OF ANY BUILDING PERMIT EXCEPT AS OTHERWISE PROVIDED BY LAW.

-GC AND SUBS TO VERIFY ALL FIELD MEASUREMENTS.

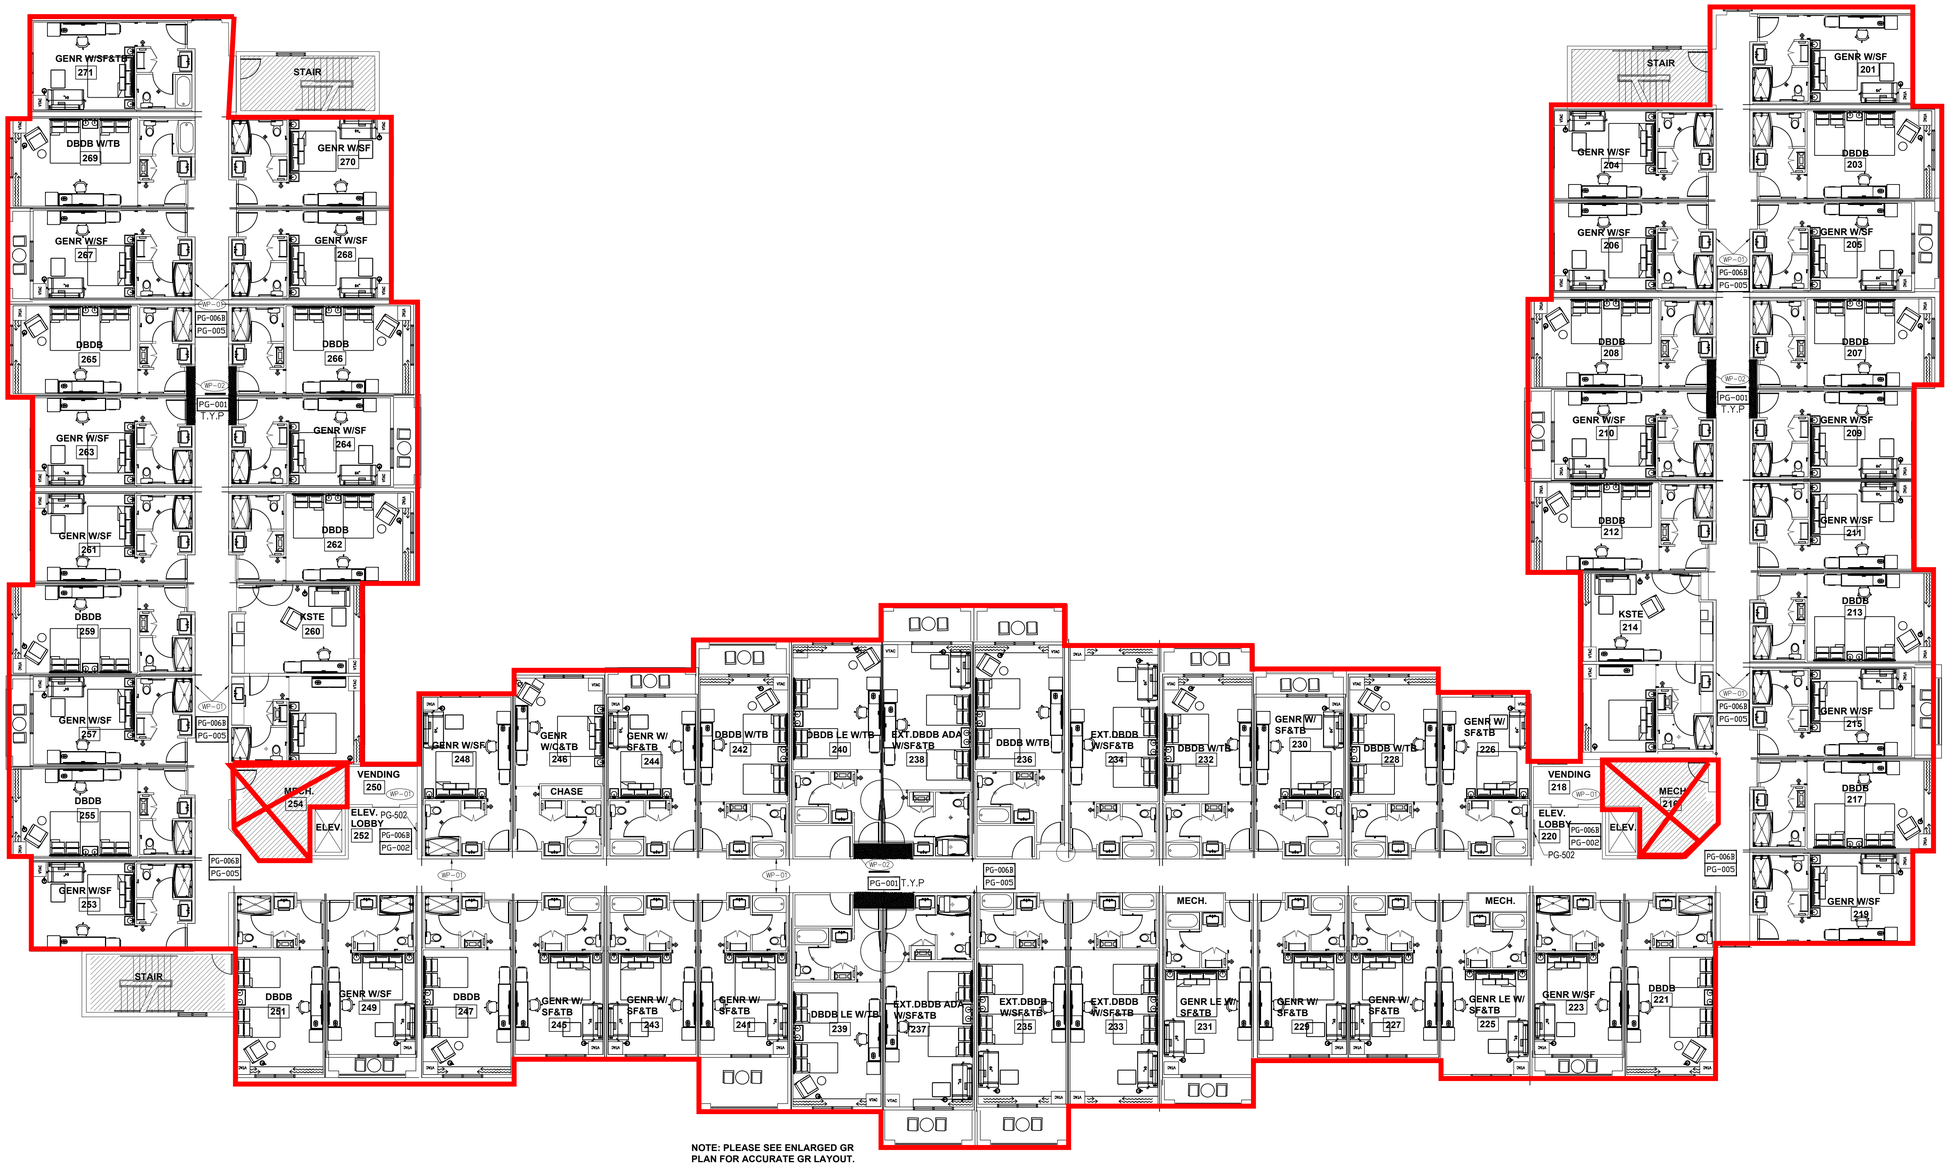

NOTE: PLEASE SEE ENLARGED GR PLAN FOR ACCURATE GR LAYOUT.

1 2ND FLOOR OVERALL PLAN
SCALE: 3/32" = 1'-0"

REVISIONS	DATE
SUBMIT TO MARRIOTT	4/10/2023
SUBMITTED TO GC	9/27/2023

HDB DESIGN GROUP

HDB Design Group, LLC
IB ——— 26001222
1126 PELICAN BAY DR
DAYTONA BEACH, FL 32119
TELEPHONE 1:386-492-2920
FACSIMILE 1:386-492-2955

SEAL

TAMARA LEE BEER-SINER

2ND FLOOR
OVERALL FLOOR PLAN

COURTYARD by MARRIOTT

Airport Anchorage, AK

SHEET
ID2.2
SHT: 00
OF: 00

THESE ARE LICENSED INTERIOR DESIGN PLANS ONLY! THESE DOCUMENTS ARE NOT TO BE USED FOR CONSTRUCTION OF ANY LOAD-BEARING COLUMNS, LOAD-BEARING FRAMING OR WALLS OF STRUCTURES, OR ISSUANCE OF ANY BUILDING PERMIT EXCEPT AS OTHERWISE PROVIDED BY LAW.

-GC AND SUBS TO VERIFY ALL FIELD MEASUREMENTS.

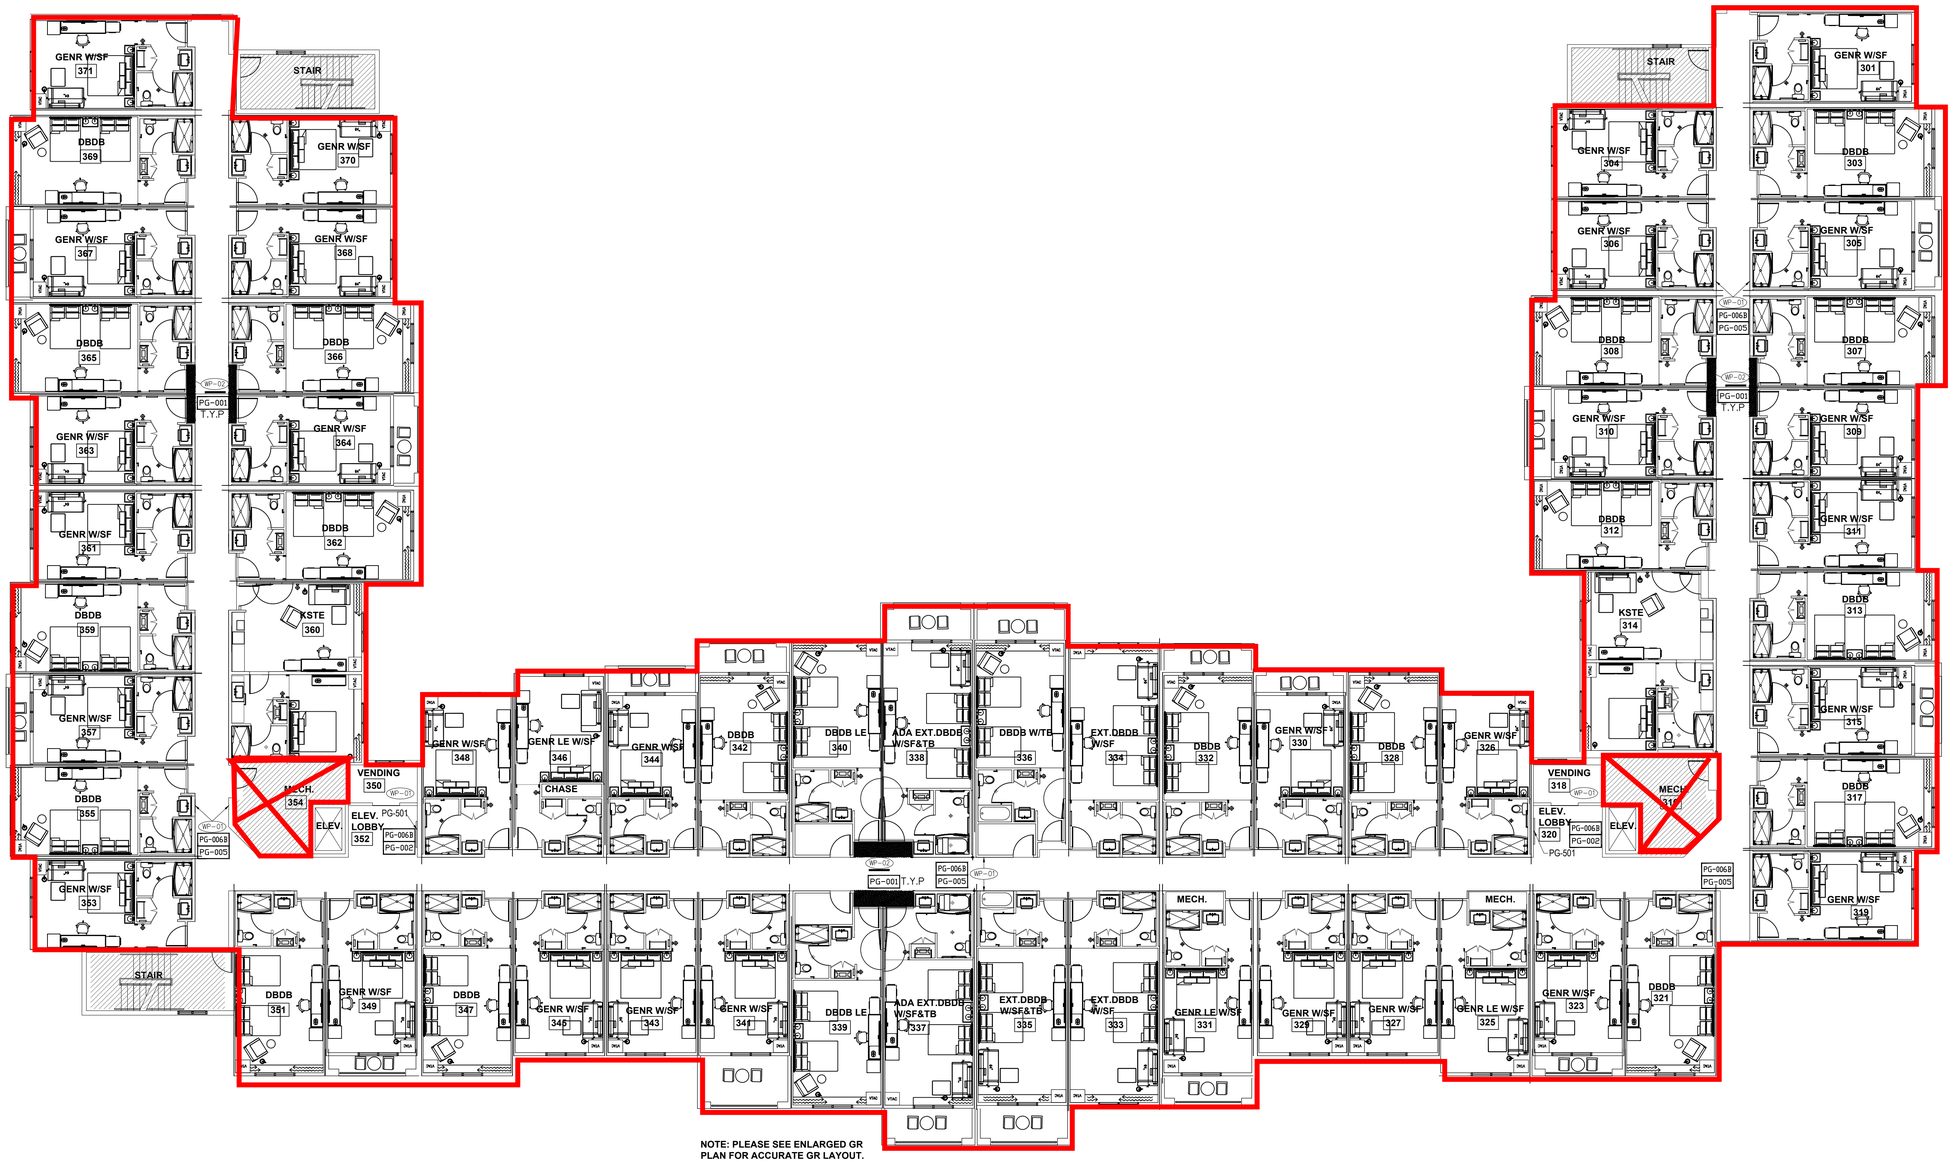

NOTE: PLEASE SEE ENLARGED GR PLAN FOR ACCURATE GR LAYOUT.

1 3RD FLOOR OVERALL PLAN

SCALE: 3/32" = 1'-0"

REVISIONS	DATE
SUBMIT TO MARRIOTT	4/10/2023
SUBMITTED TO GC	9/27/2023

HDB DESIGN GROUP

HDB Design Group, LLC
IB ——— 26001222
1126 PELICAN BAY DR
DAYTONA BEACH, FL 32119
TELEPHONE 1:386:492-2920
FACSIMILE 1:386:492-2955

SEAL

TAMARA LEE BEER-SINER

3RD FLOOR
OVERALL FLOOR PLAN

COURTYARD by MARRIOTT

Airport Anchorage, AK

SHEET
ID2.3
SHT: 00
OF: 00

THESE ARE LICENSED INTERIOR DESIGN PLANS ONLY! THESE DOCUMENTS ARE NOT TO BE USED FOR CONSTRUCTION OF ANY LOAD-BEARING COLUMNS, LOAD-BEARING FRAMING OR WALLS OF STRUCTURES, OR ISSUANCE OF ANY BUILDING PERMIT EXCEPT AS OTHERWISE PROVIDED BY LAW.

-GC AND SUBS TO VERIFY ALL FIELD MEASUREMENTS.

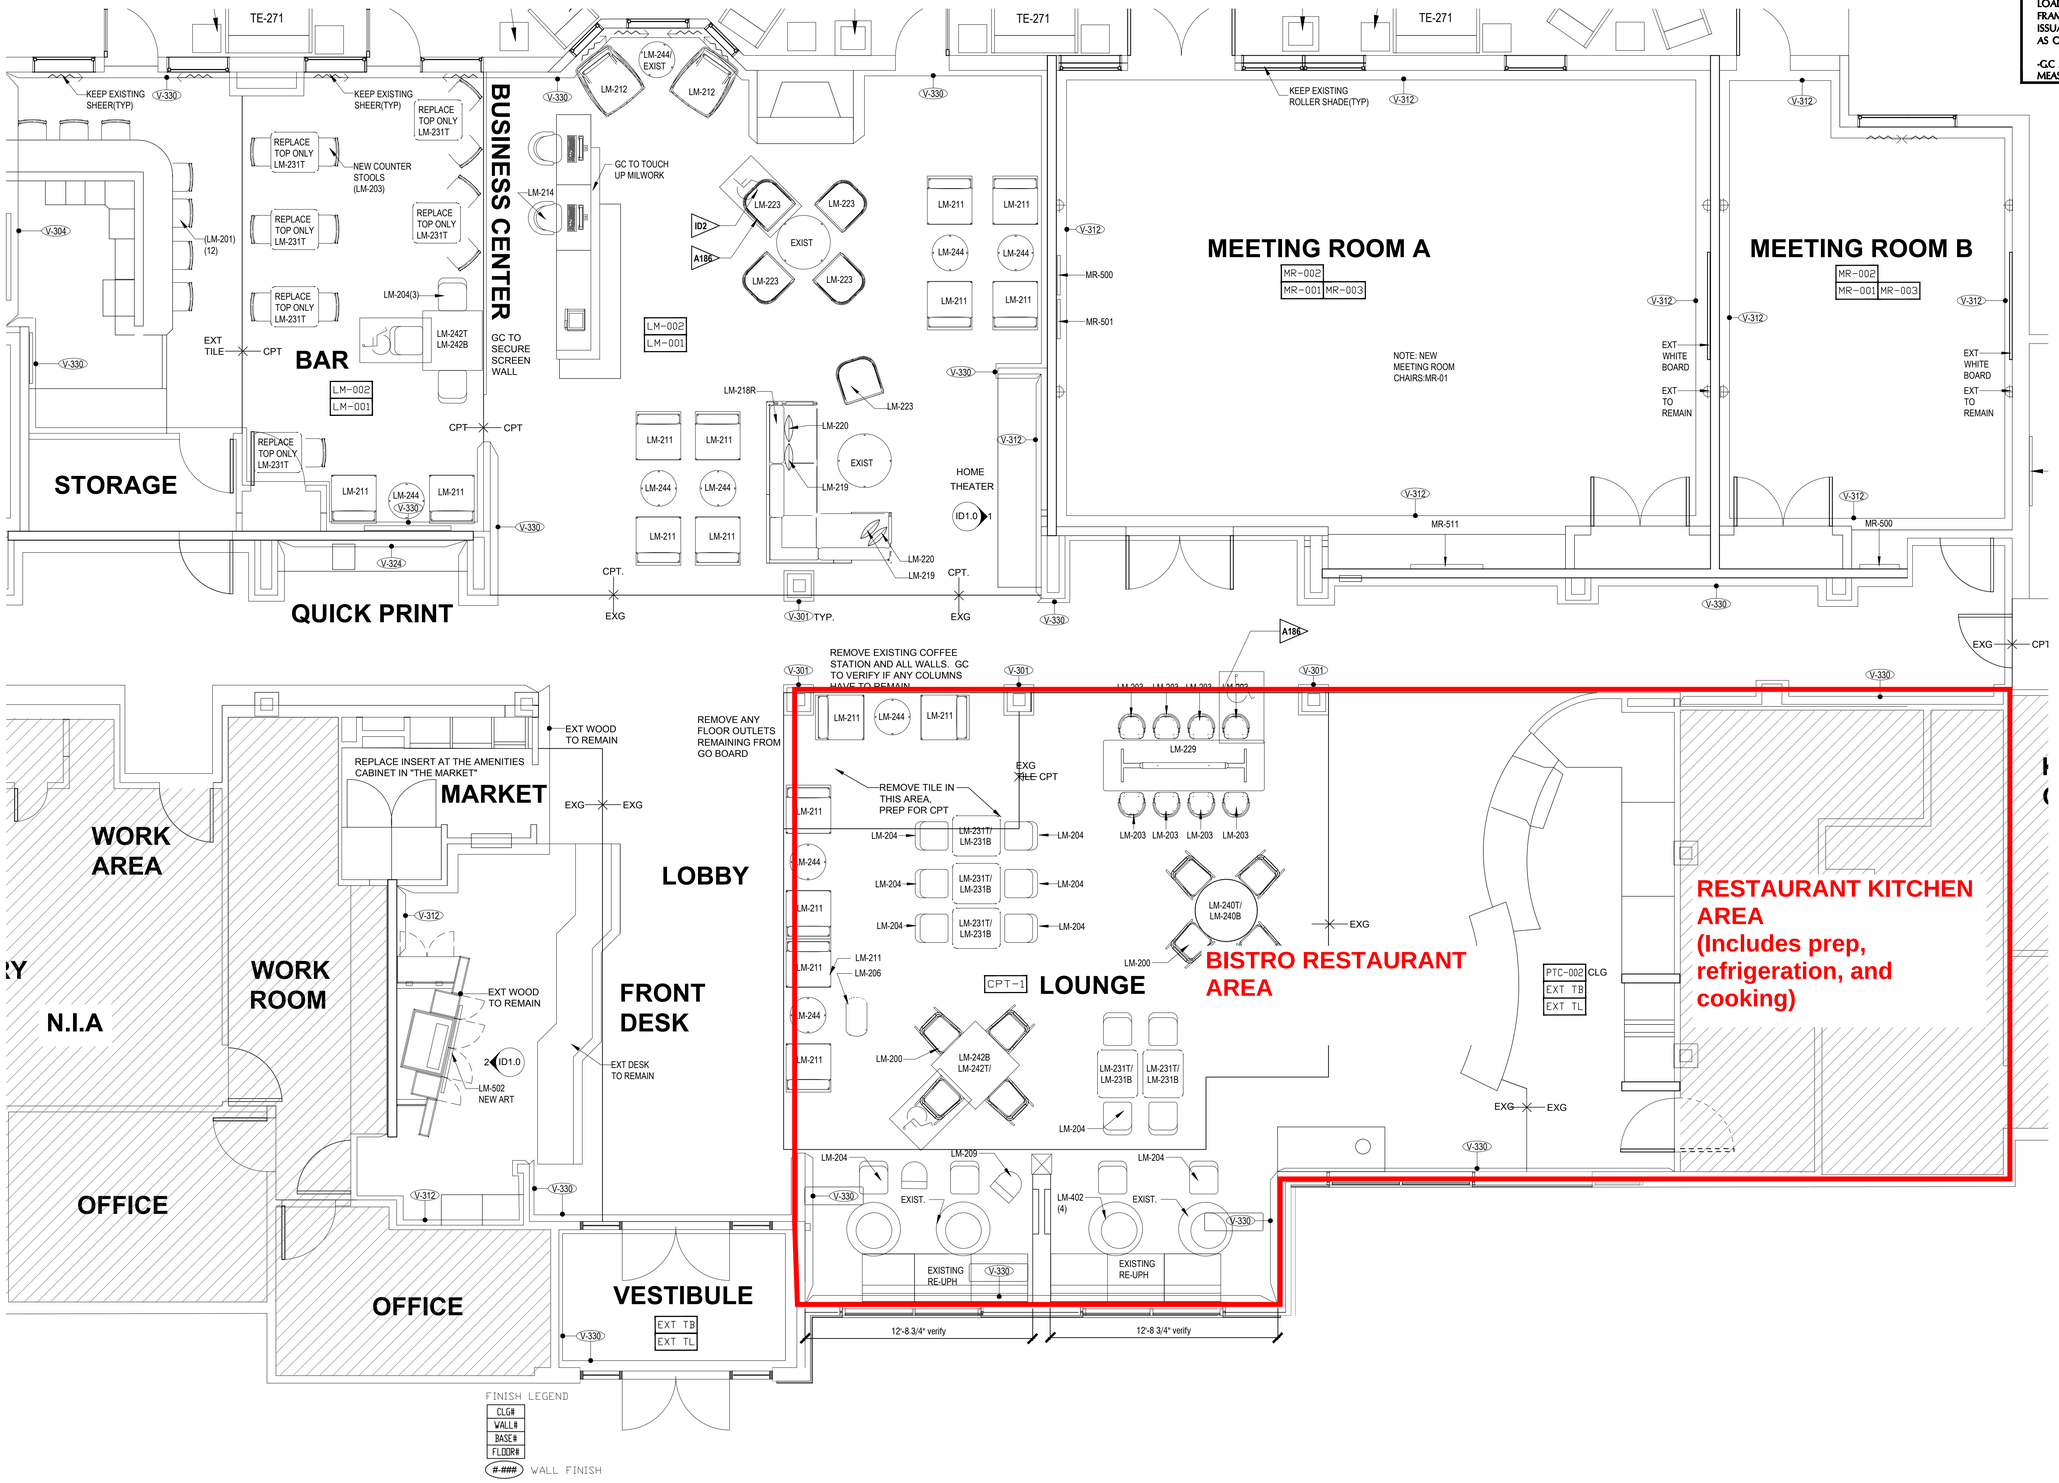

1 ENLARGED LOBBY AREA PLAN
SCALE: 1/4" = 1'-0"

REVISIONS	DATE
SUBMIT TO MARRIOTT	4/10/2023
SUBMITTED TO GC	9/27/2023

HDB DESIGN GROUP

HDB Design Group, LLC
IB 26001222
1126 PELICAN BAY DR
DAYTONA BEACH, FL 32119
TELEPHONE 1:386:492-2920
FACSIMILE 1:386:492-2955

SEAL

TAMARA LEE BEER-SINER

ENLARGED LOBBY AREA FLOOR PLAN

COURTYARD by MARRIOTT

Airport Anchorage, AK

SHEET
ID2.11
SHT: 00
OF: 00