Good Cannabis Diagrams 1,2+5

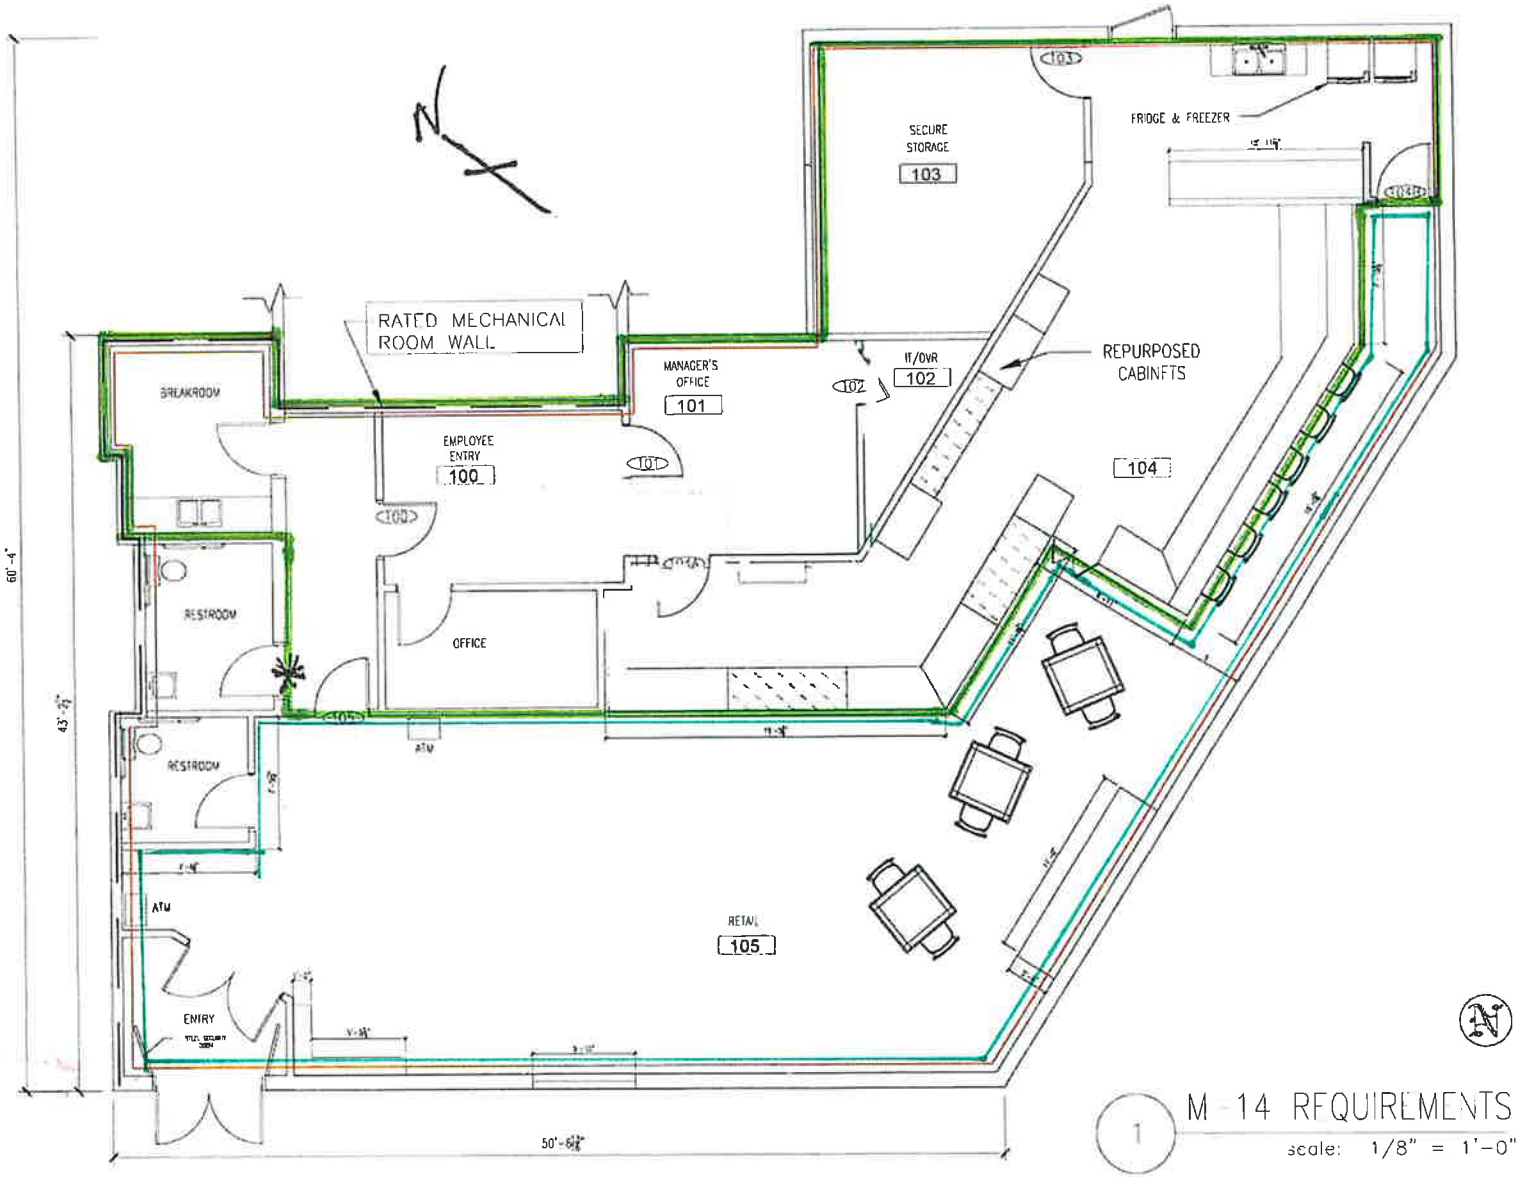

1 M-14 REQUIREMENTS
scale: 1/8" = 1'-0"

General Notes

- proposed onsite Consumption Area
- Restricted Access Area
- Licensed premises

* - Sign stating "No marijuana past this point"

No	Revision/Issue	Date
P		12/26/24

GOOD
356 OLD STEESE HWY
FAIRBANKS AK 99701

License # 12325

Project: GOOD REMODEL
Date: 11/26/2024
Scale: 1/8" = 1'-0"
Sheet: M-14

C:\Users\jpsiegfried\Desktop\Good\Good Cafe.dwg, 3/6/2025 8:24:58 AM, AutoCAD PDF (High Quality Print).pc3

Doc ID: 44dbb37fd889d3ba460f94194ad0ad6c3c75c213